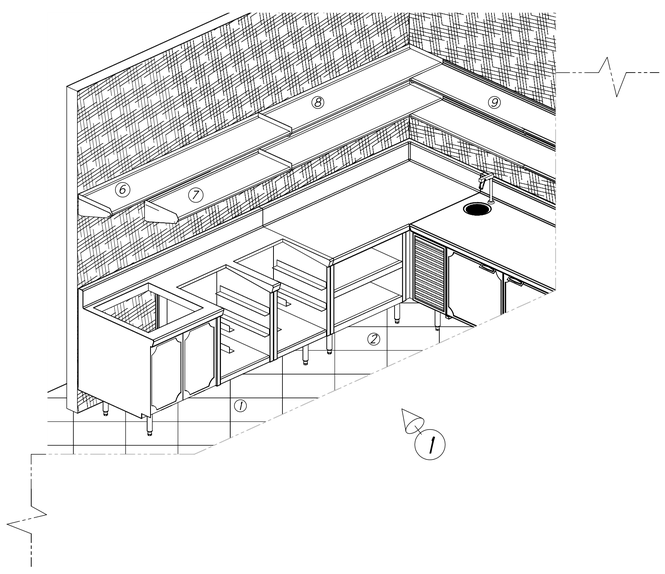

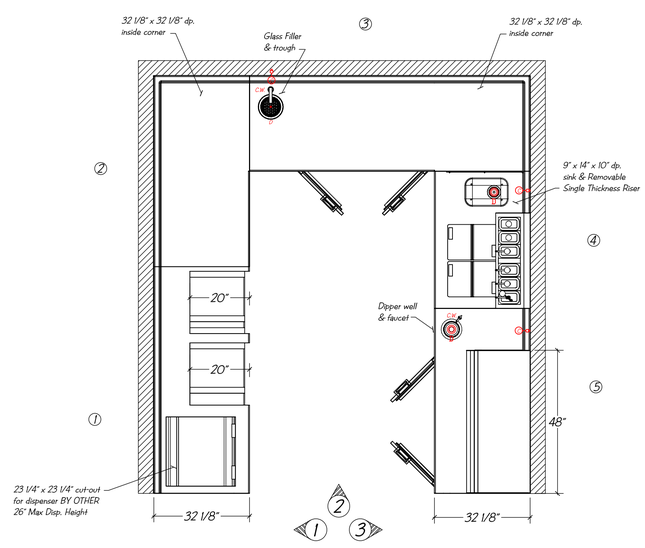

PLAN VIEW
Waitress Station

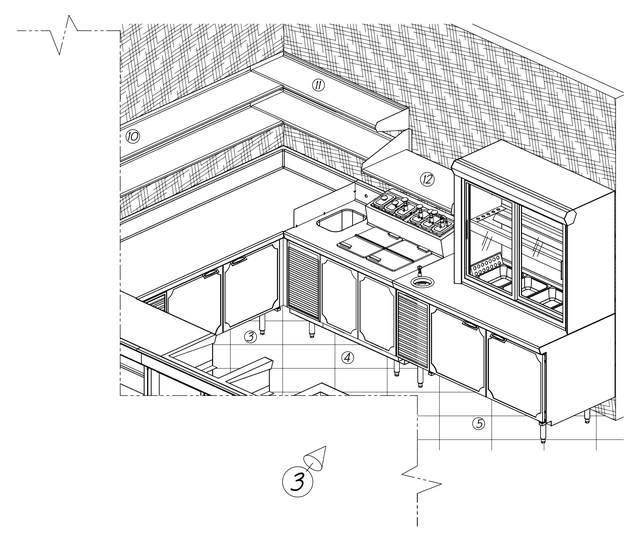

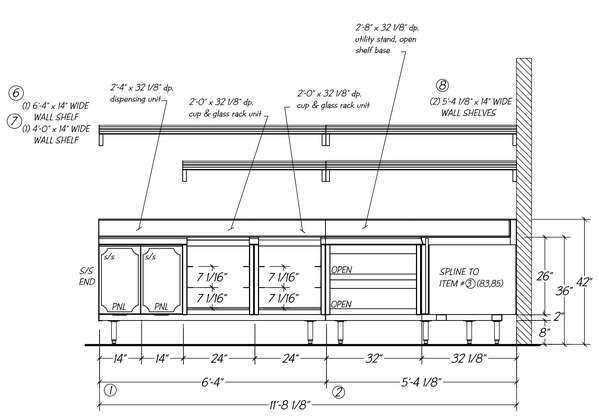

ELEVATION 1
Waitress Station

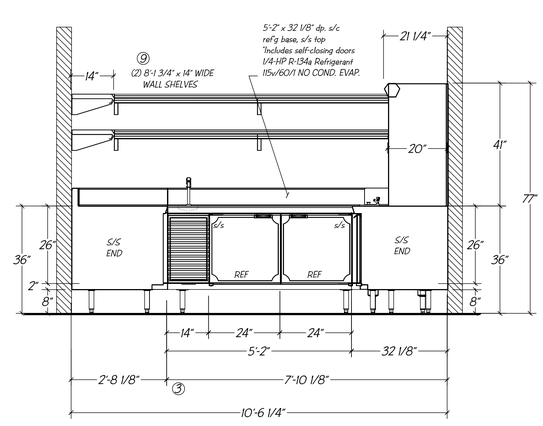

ELEVATION 2
Waitress Station

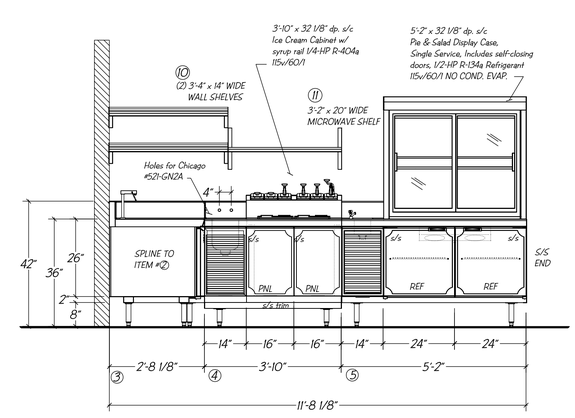

ELEVATION 3
Waitress Station

APPROVED FOR FABRICATION

- ☐ APPROVED
- ☐ APPROVED AS NOTED
- ☐ RESUBMIT

COMPANY: _____

BY: _____ DATE: _____

MECHANICAL LEGEND	
	Junction Box 22" A.F.F. for warmers hard-wired to warmers
	Condensing Unit and cord and plug (5-15-P) 12" A.F.F.
D	1 1/2" NPS sink drain
D	3/4" copper drain FPT w/ gate valve
GC	Gas Connection 1/2" FPT 27" A.F.F., 22,000 BTU's
HW CW	Water supply 1/2" NPS Male inlet w/ 1/4" NPT connection 34" A.F.F.
D	Trough drain 1/2" s/s tubing 34" A.F.F.

LA ROSA REFRIGERATION AND EQUIPMENT CO.

ADDRESS: 19191 Filer - Detroit, MI 48234
PHONE: 800-527-6723 OR (313) 368-6620
FAX: (313) 368-1317
E-MAIL: tvario@larosaequip.com

JOB: CUSTOM CONEY LISAND

CUSTOMER: DEALER

SHEET	OF	DATE: 01-01-0001	SCALE:
1	2	REV: X	1/2" = 1'-0"
DRAWN BY: D.G.		REV: X	DRAWING #
		REV: X	01E001-1